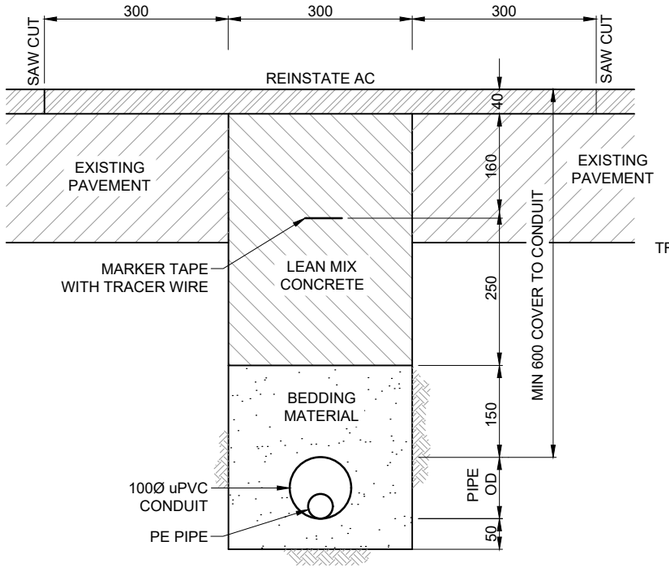

BEDDING TYPE B
(IN EXISTING ROADWAY)

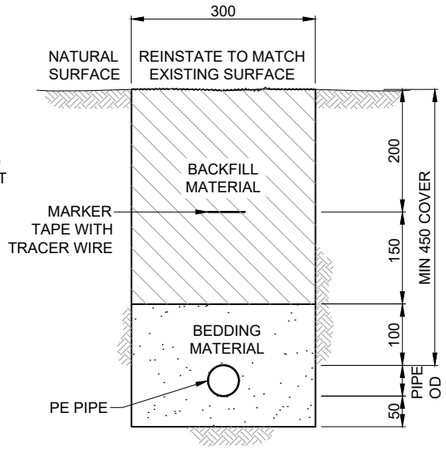

BEDDING TYPE A
(NOT IN ROADWAY)

PE PIPE BEDDING DETAILS
SCALE 1:10 (A3)

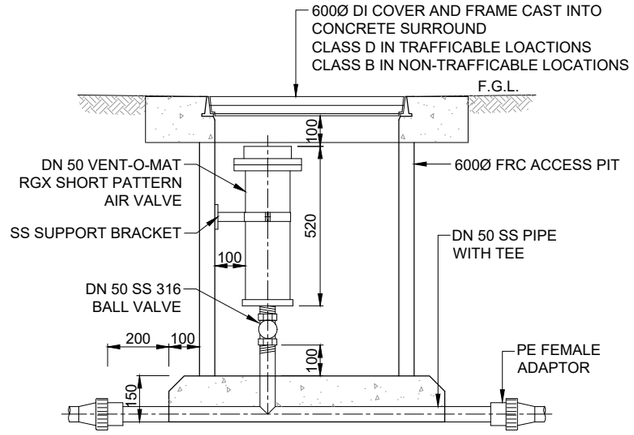

DN 50 AIR VALVE & CHAMBER
SCALE 1:20 (A3)

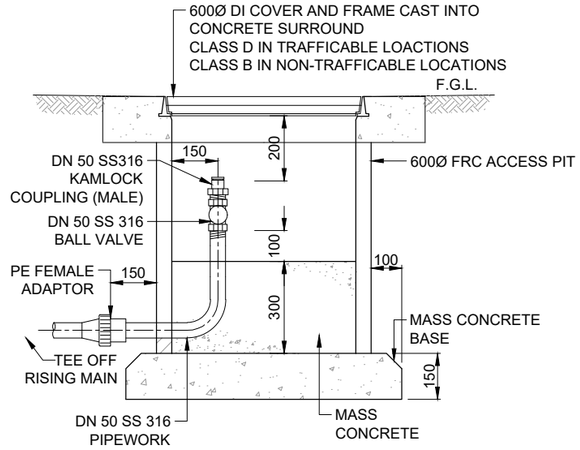

DN 50 FLUSHING/SCOUR VALVE & CHAMBER
SCALE 1:20 (A3)

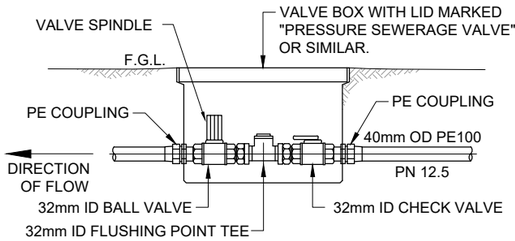

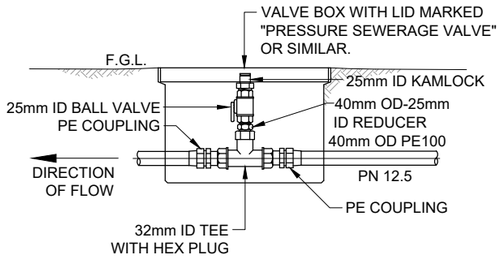

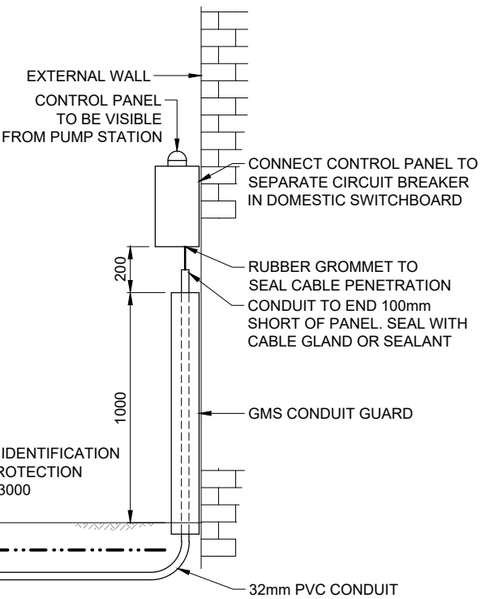

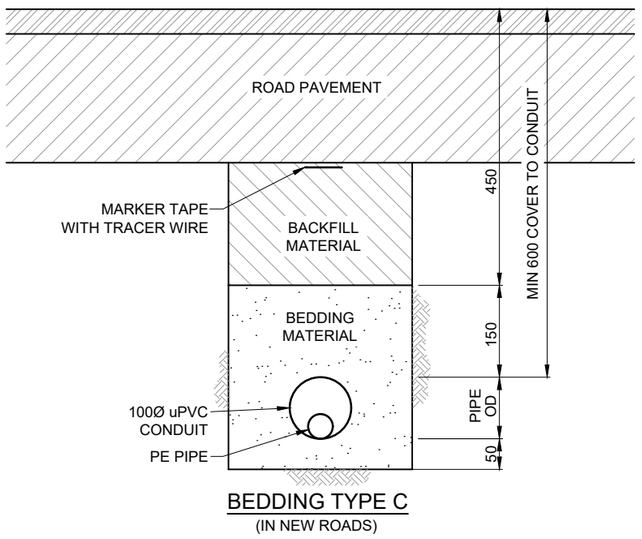

BEDDING TYPE C
(IN NEW ROADS)

PROPERTY BOUNDARY ASSEMBLY
NOT TO SCALE

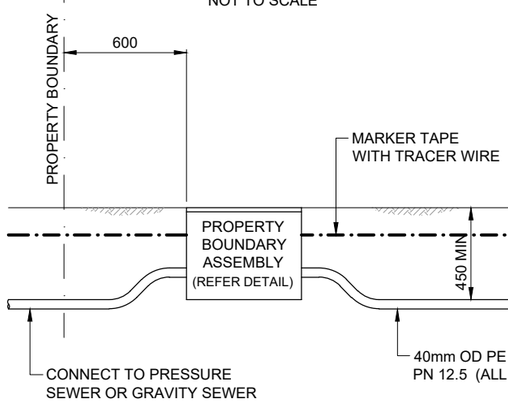

BY-PASS PUMPING PIT ASSEMBLY
NOT TO SCALE

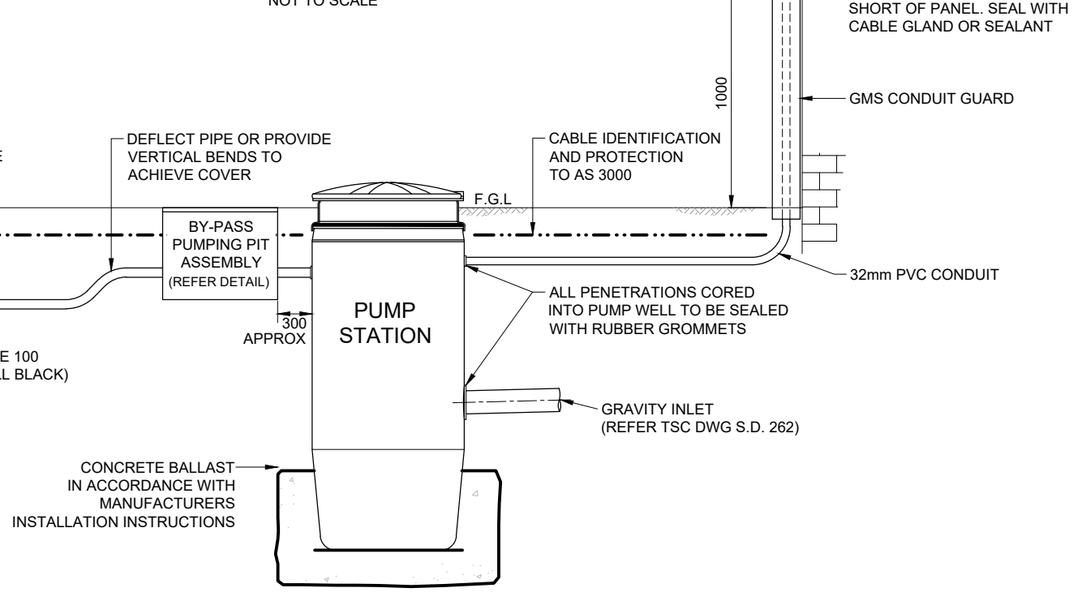

TYPICAL INSTALLATION DETAILS
NOT TO SCALE

ISSUE	AMENDMENT DETAILS	INITIALS	DATE
E	DRAWING AND NOTE AMENDMENTS	S.K.J	03.2019
D	PLAN FORM UPGRADED	G.P.C.	03.2014
C	BOUNDARY & BY-PASS PIT ASSEMBLIES MODIFIED	G.P.C.	08.2010
B	CLASS OF LIDS ON AIR & SCOUR VALVE CHAMBERS	G.P.C.	07.2009
A	ORIGINAL ISSUE	G.C.	11.2006

TWEED SHIRE COUNCIL

DESIGN UNIT
COUNCIL OFFICES
TUMBULGUM ROAD,
MURWILLUMBAH,
NEW SOUTH WALES 2484

PHONE 02 6670 2400
FAX 02 6672 7513
WEBSITE www.tweed.nsw.gov.au

DESIGN ENGINEER	DATE 04.03.2014	
DESIGN MANAGER	DATE 04.03.2014	
DRAWN	ENGINEERING & OPERATIONS DESIGN UNIT	
SCALE	AS SHOWN	

PROJECT: SEWERAGE WORKS STANDARDS

DRAWING NUMBER: **S.D.261**

PLAN TITLE: PRESSURE SEWERAGE SYSTEMS TYPICAL DETAILS

MAR 2014

ACAD FILE No: G:_AAA TSC STANDARD DRAWINGS\200 SEWERAGE WORKS\S.D.260 (Mar-14 Rev D).dwg

0 10 20 30 40 50 100 150 200 250 mm